SHEET XV-03

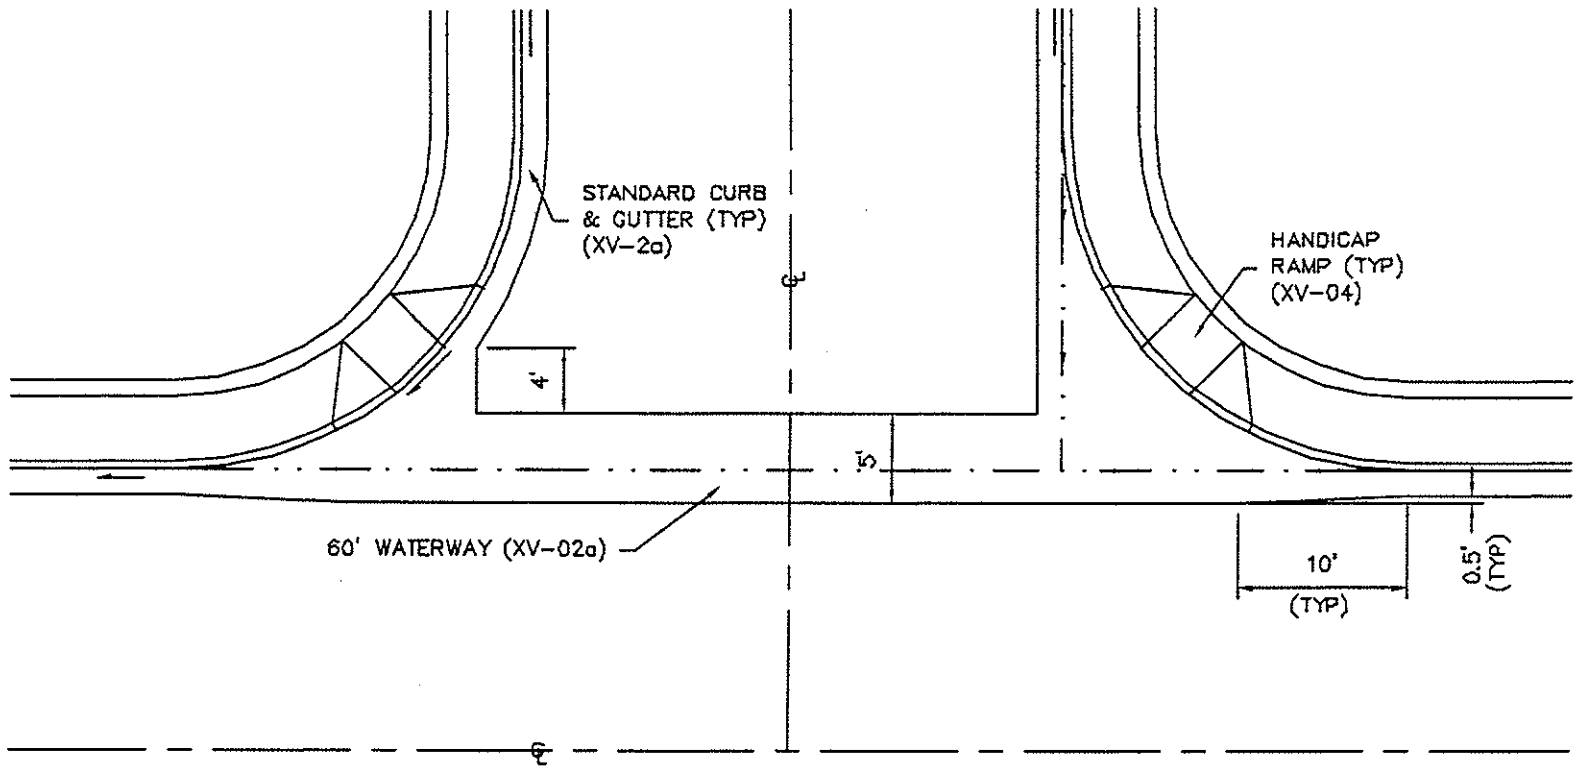

TYPICAL INTERSECTION

N.T.S.

FILE: KANAB-STD.DETAILS.dwg