SHEET XV-05b

SECTION A-A

N.T.S.

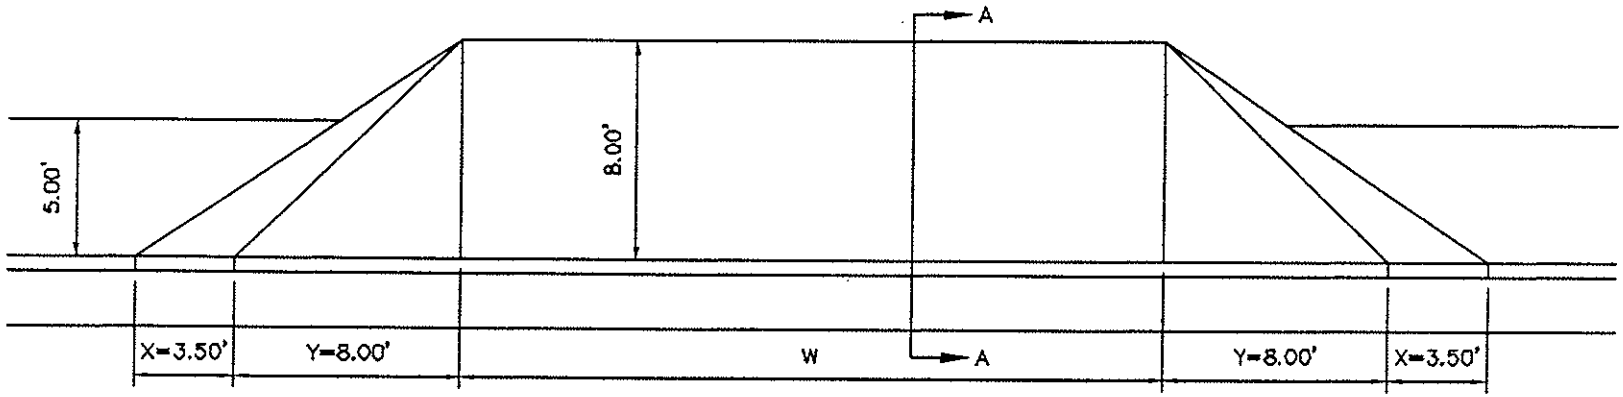

PLAN

N.T.S.

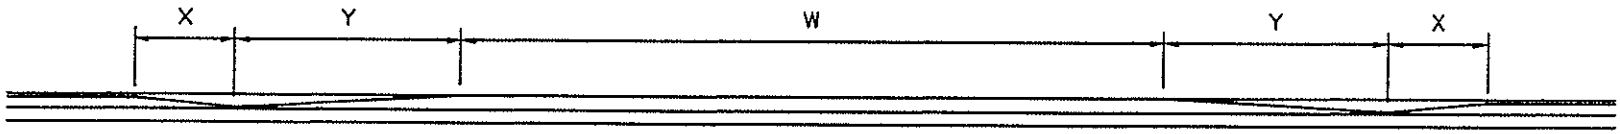

ELEVATION

N.T.S.

COMMERCIAL DRIVEWAY APPROACH (OPTIONAL)

(REQUIRED ALONG HIGHWAY)

FILE: KANAB-STD.DETAILS.dwg