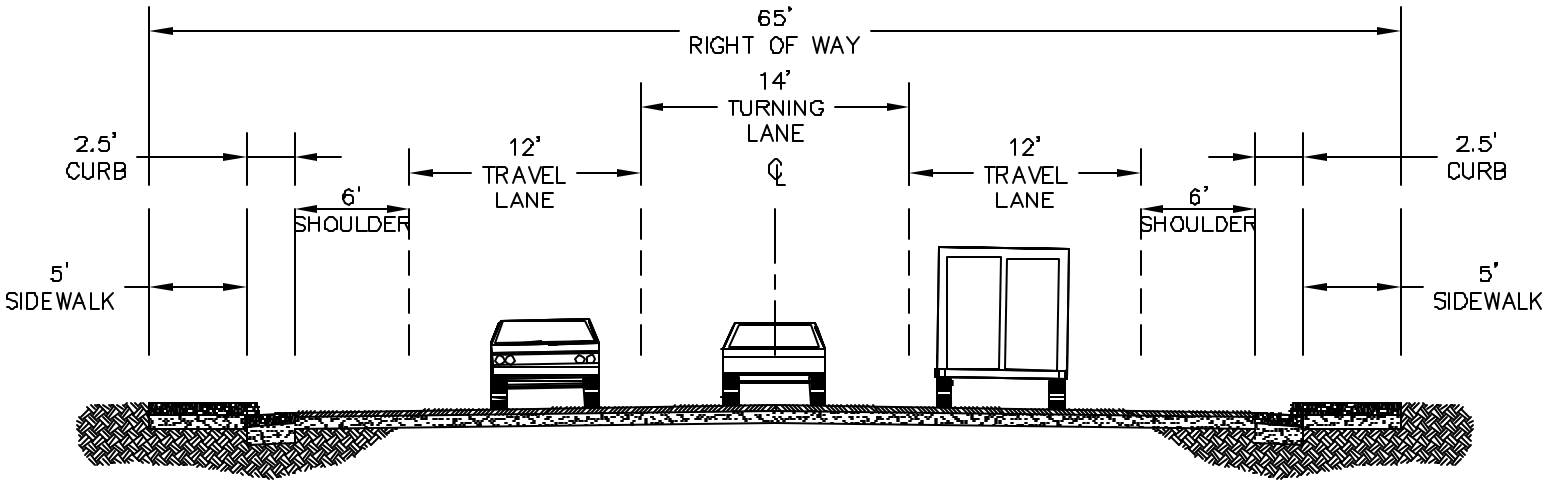

NOTE:
12' TRAVEL LANES AND WIDER HAVE FULL LANE CAPACITY. 11' TRAVEL LANES AND NARROWER HAVE REDUCED LANE CAPACITY

S.F. RATE = 1,400 VEHICLES/LANE

MAJOR COLLECTOR
65' ROAD SECTION
SCALE: 1"=10'

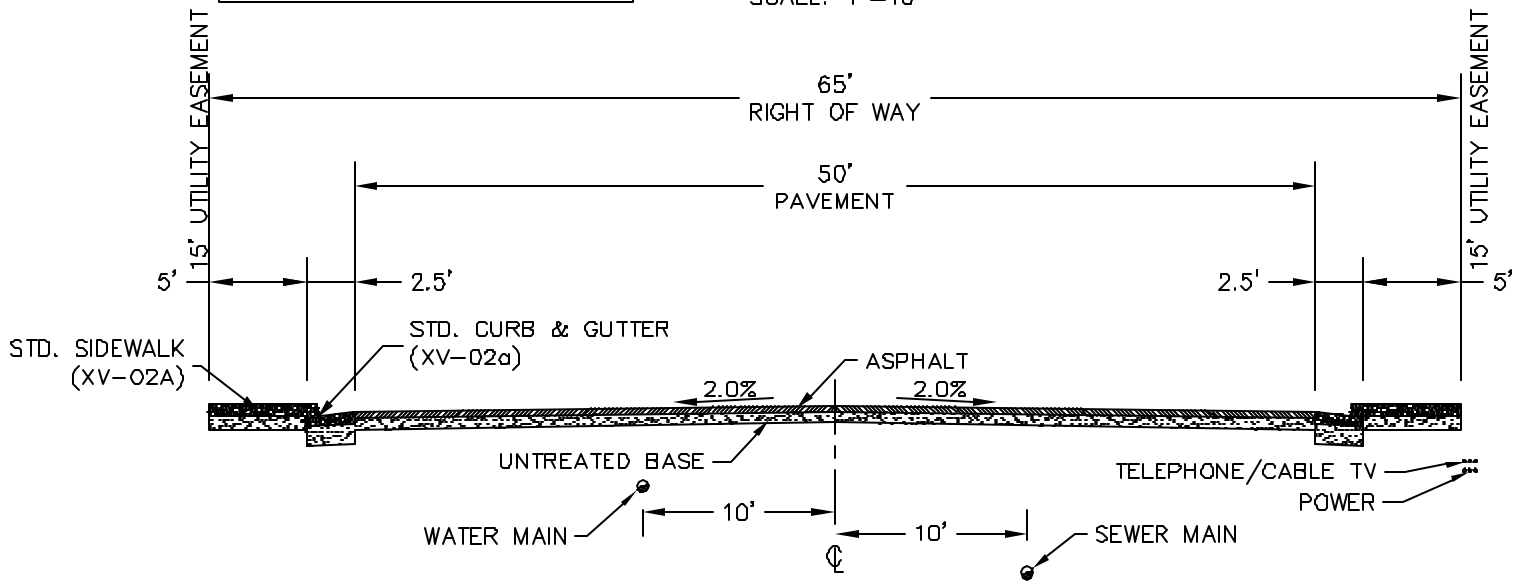

TYPICAL STREET SECTIONS AND LANE WIDTHS
11' TRAVEL LANES MINIMUM

FIG: KANAB-TYP-STREET-CROSS-REV.dwg

S:\sdskproj\001-01\KANAB-TYP-STREET-CROSS-REV.dwg, MAJOR COLLECTOR, 5/23/2006 10:07:56 AM, kbensen