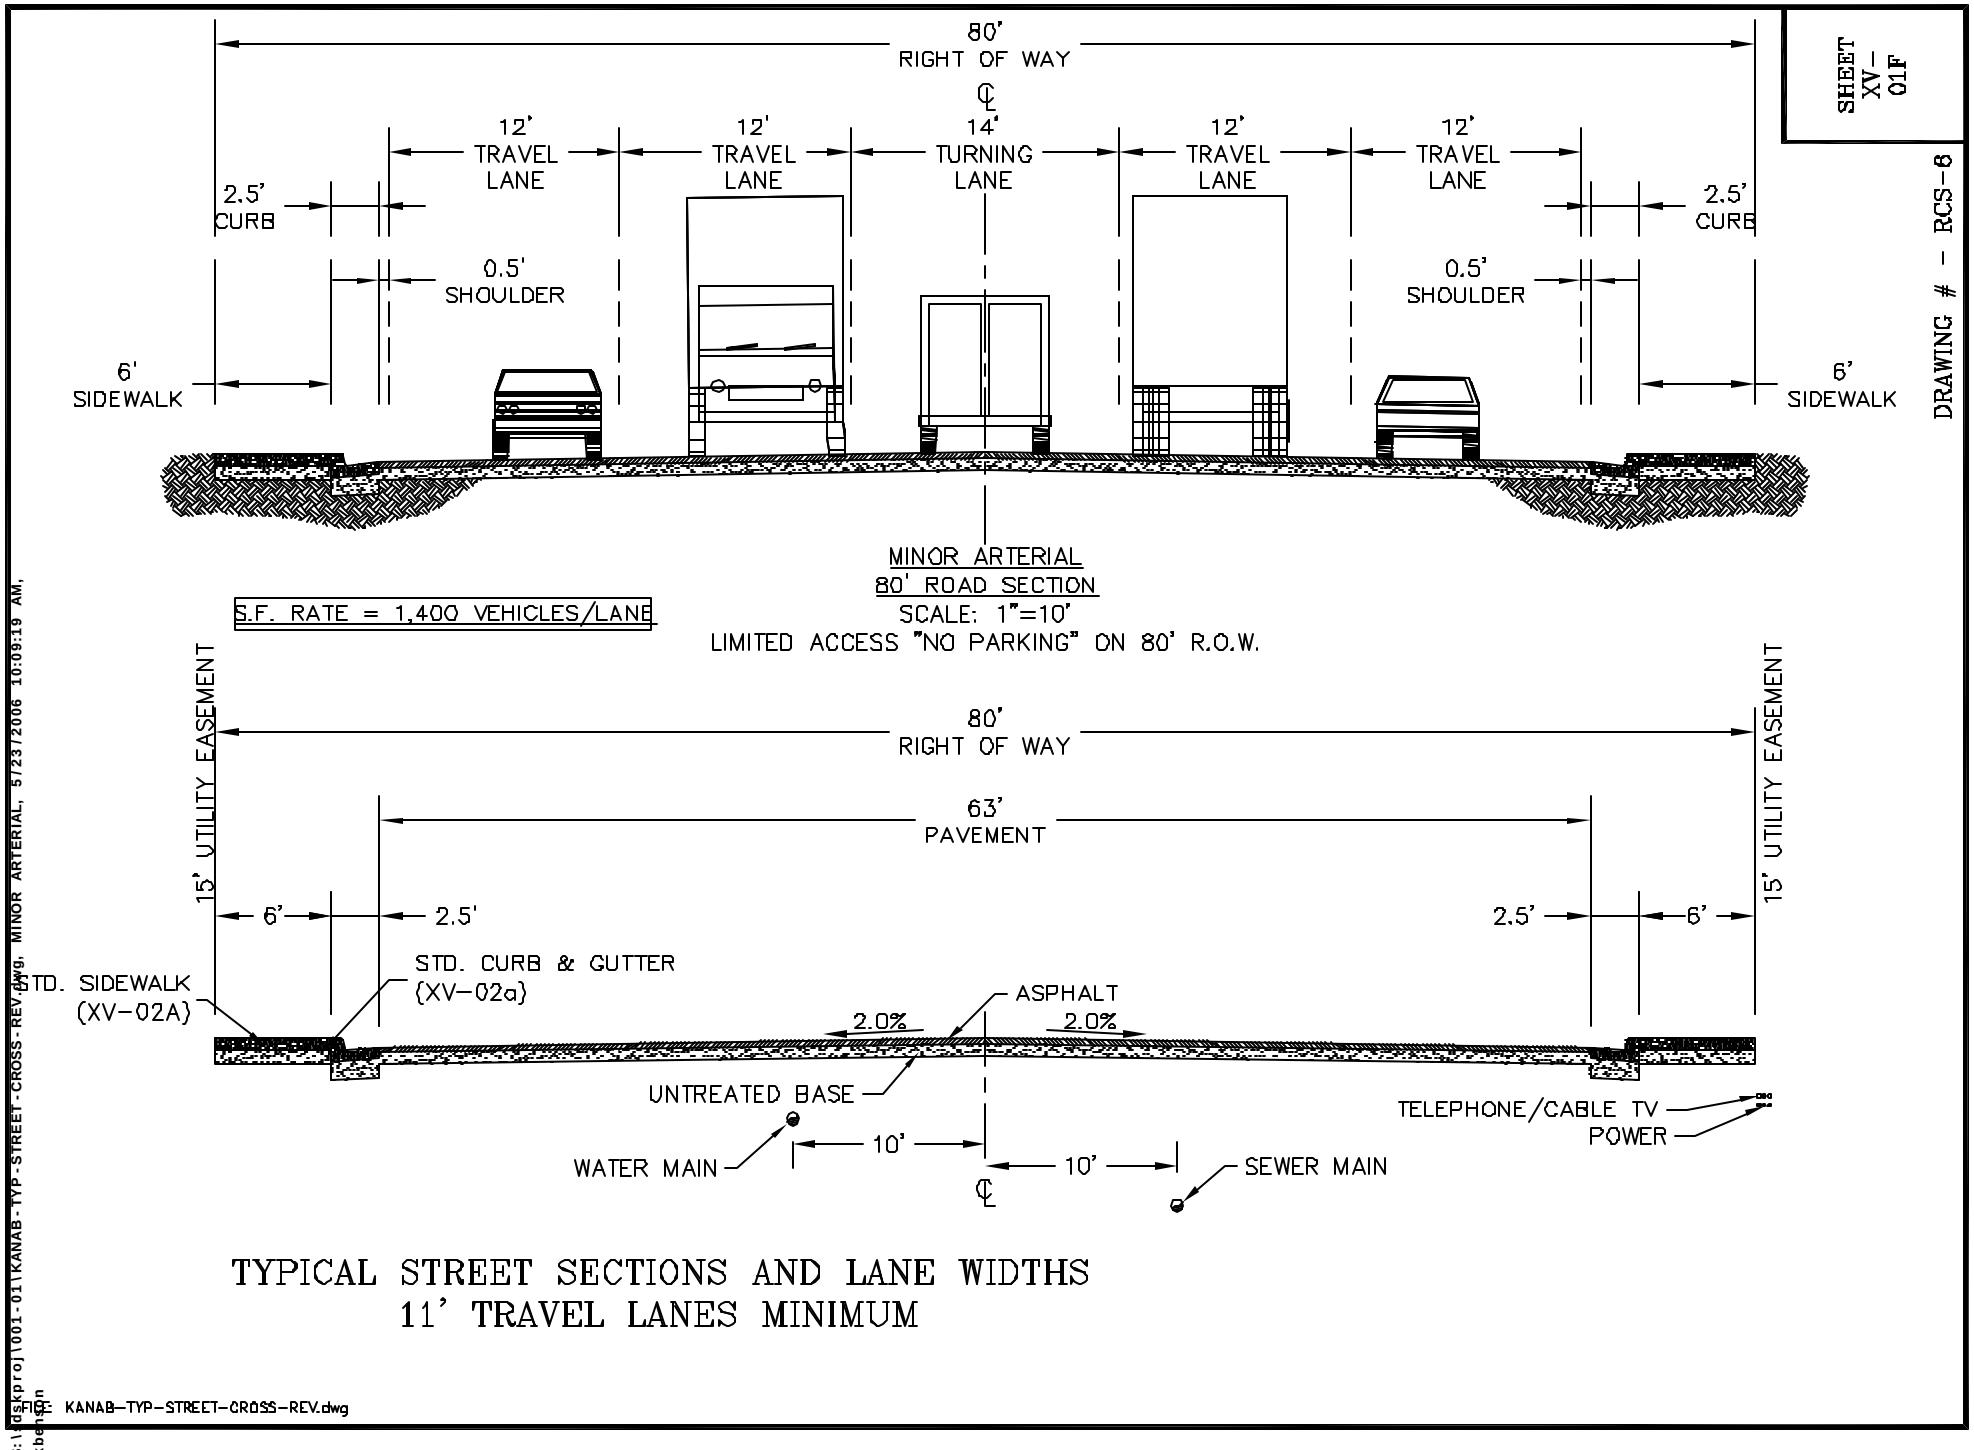

TYPICAL STREET SECTIONS AND LANE WIDTHS
11' TRAVEL LANES MINIMUM

SHEET XV-01F

DRAWING # - RCS-8

S:\dskproj\001-01\KANAB-TYP-STREET-CROSS-REV.dwg, MINOR ARTERIAL, 5/23/2006 10:09:19 AM, kbenson

FILE: KANAB-TYP-STREET-CROSS-REV.dwg