SHEET XV-01G

DRAWING # - RCS-7

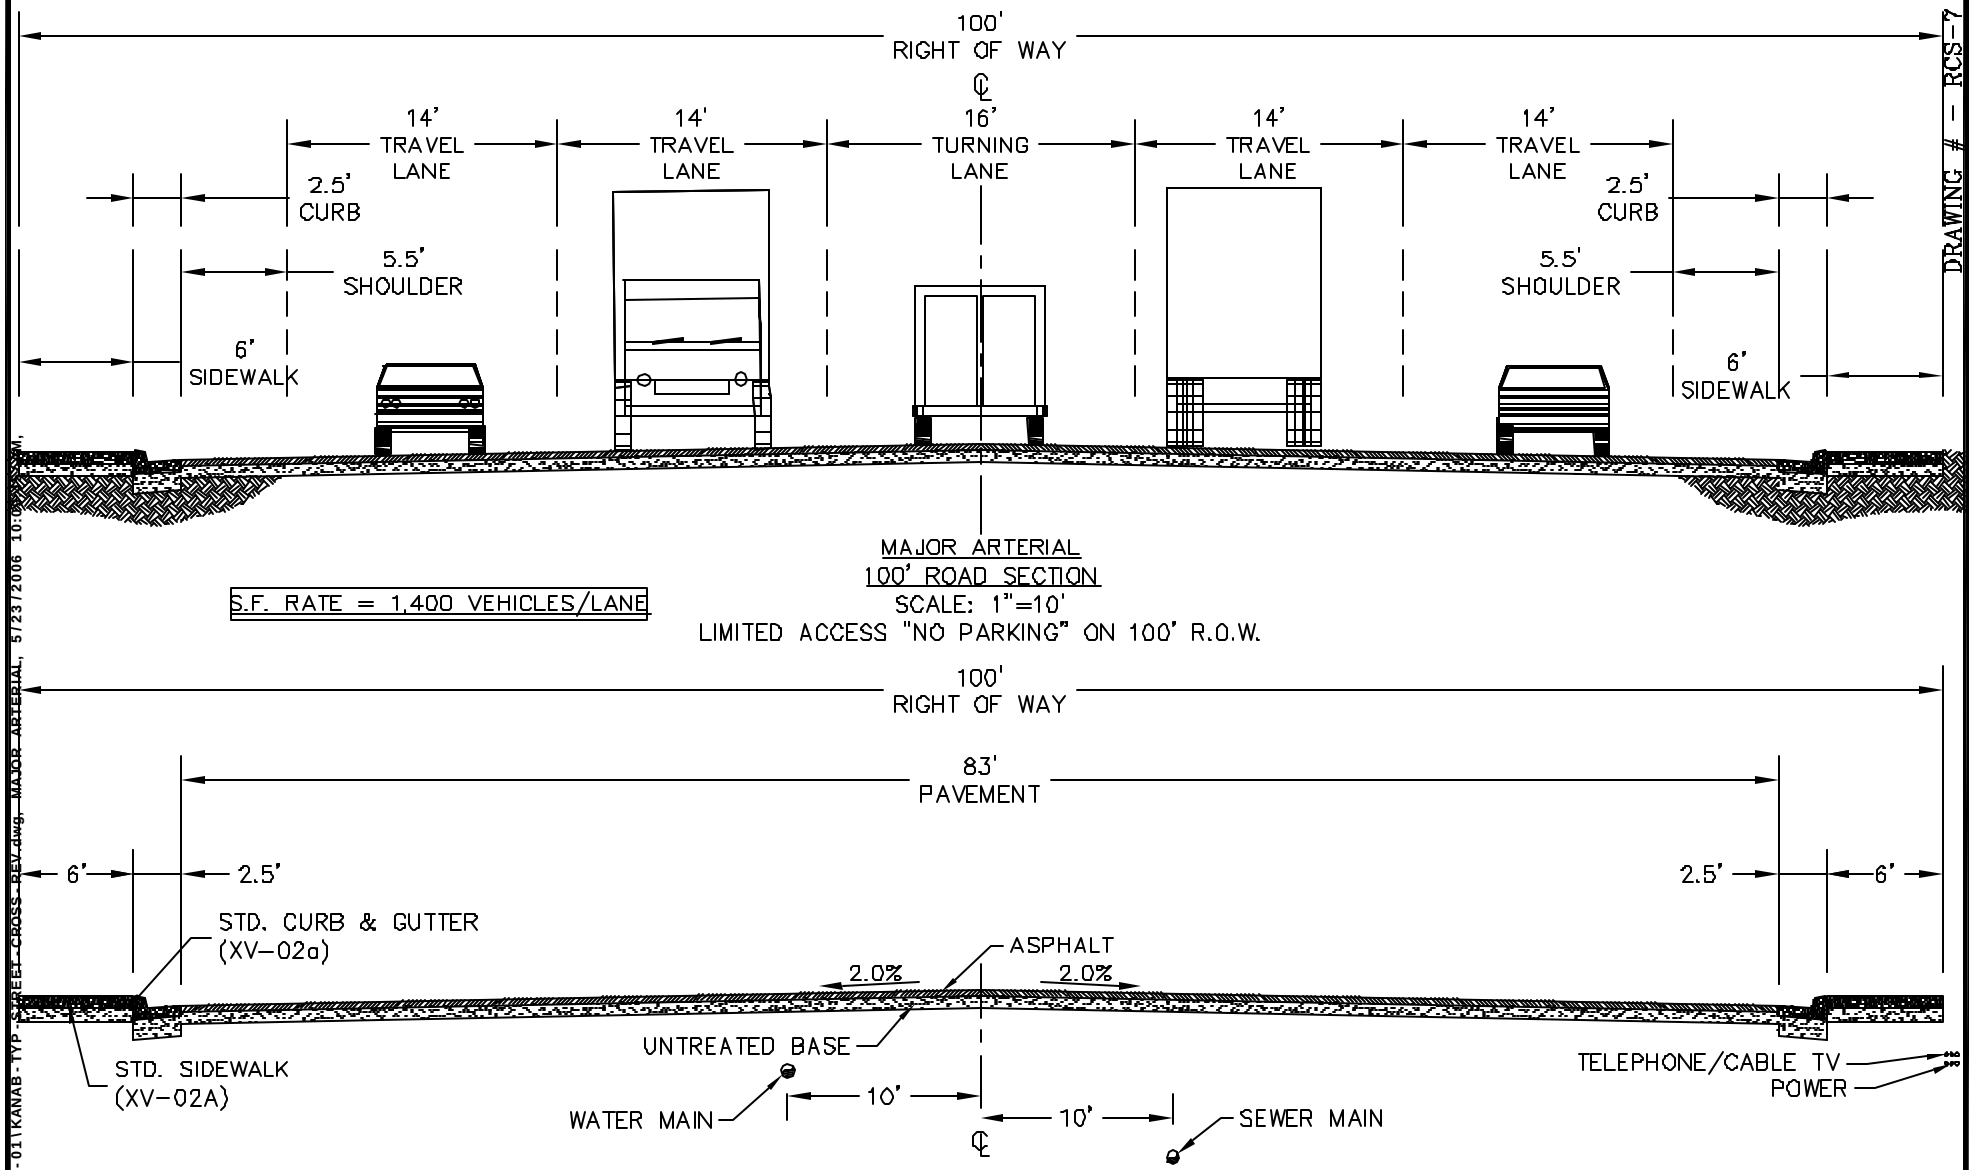

TYPICAL STREET SECTIONS AND LANE WIDTHS
11' TRAVEL LANES MINIMUM

FILE: KANAB-TYP-STREET-CROSS-REV.dwg

S:\sdskproj\001-01\KANAB-TYP-STREET-CROSS-REV.dwg, MAJOR ARTERIAL, 5/23/2006 10:0[illegible]M, kbenson