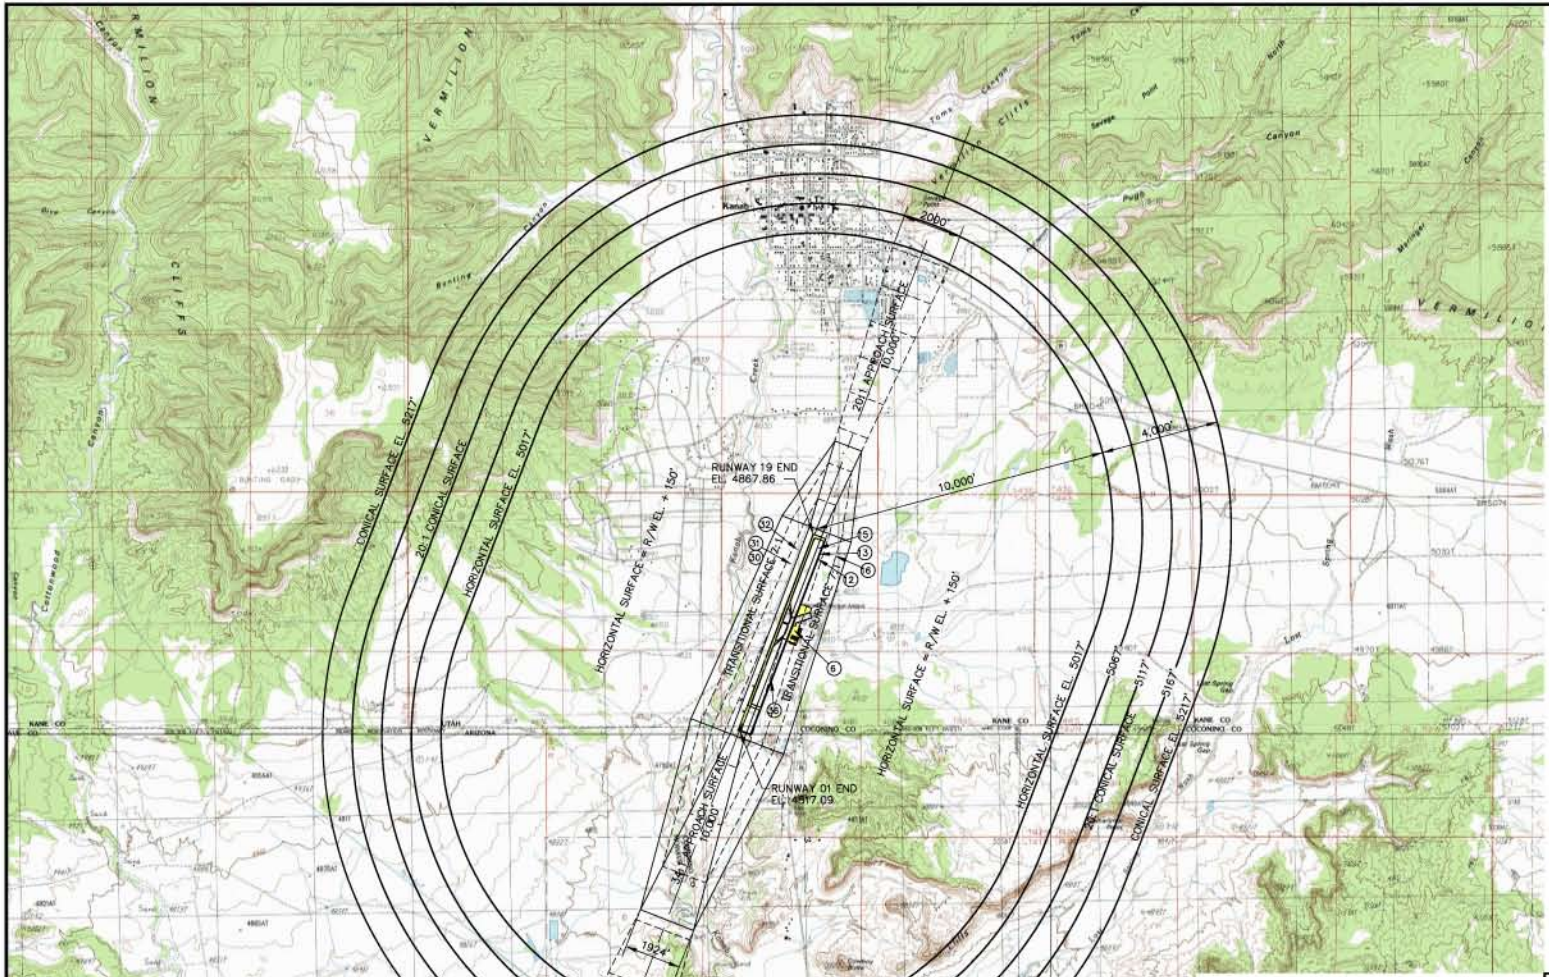

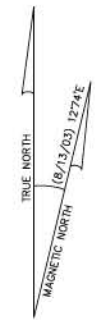

0 1000 2000 4000
SCALE IN FEET

METRIC CONVERSION
1 METER = 39.37" = 3.28'
1 ACRE = 4046.86m²

OBSTRUCTIONS

SURFACE	No.	STRUCTURE	ELEVATION	Height above ground	FUTURE
TRANSITIONAL	6	ANTENNA	4878.57	9.0	REMOVE
TRANSITIONAL	12	TREE	4907.17	33.0	REMOVE
TRANSITIONAL	13	TREE	4908.92	35.8	REMOVE
PRIMARY	15	WILLOWS	4877.00	9.7	REMOVE
TRANSITIONAL	16	TOWER	4944.69	1.3	REMOVE
PRIMARY	30	DOG KENNEL	4883.00	5.2	REMOVE
TRANSITIONAL	31	TREE	4892.30	34.6	REMOVE
TRANSITIONAL	32	ROAD	4858.05	7.5	RELOCATE
TRANSITIONAL	36	TREE	4866.34	21.0	REMOVE
–	–	–	–	–	–
–	–	–	–	–	–
–	–	–	–	–	–
–	–	–	–	–	–

KANAB AIRPORT

KANAB, UTAH

AIRPORT LAYOUT PLAN

AIRPORT AIRSPACE

CREAMER & NOBLE ENGINEERS
ST. GEORGE, UTAH

DRAWN BY: Del S. Wetenkamp
CHECKED BY: Mel C. Leseberg
APPROVED: K. REED NOBLE

REVISIONS

SCALE: AS SHOWN
TITLE: AIRPORT AIRSPACE
DATE: MARCH 2004
SHEET: 3 of 10
FIGURE –